HARRISON DESIGN

© COPYRIGHT
Conceptual Sketch Subject to Change

1441 WEST WESLEY ROAD

Main Level

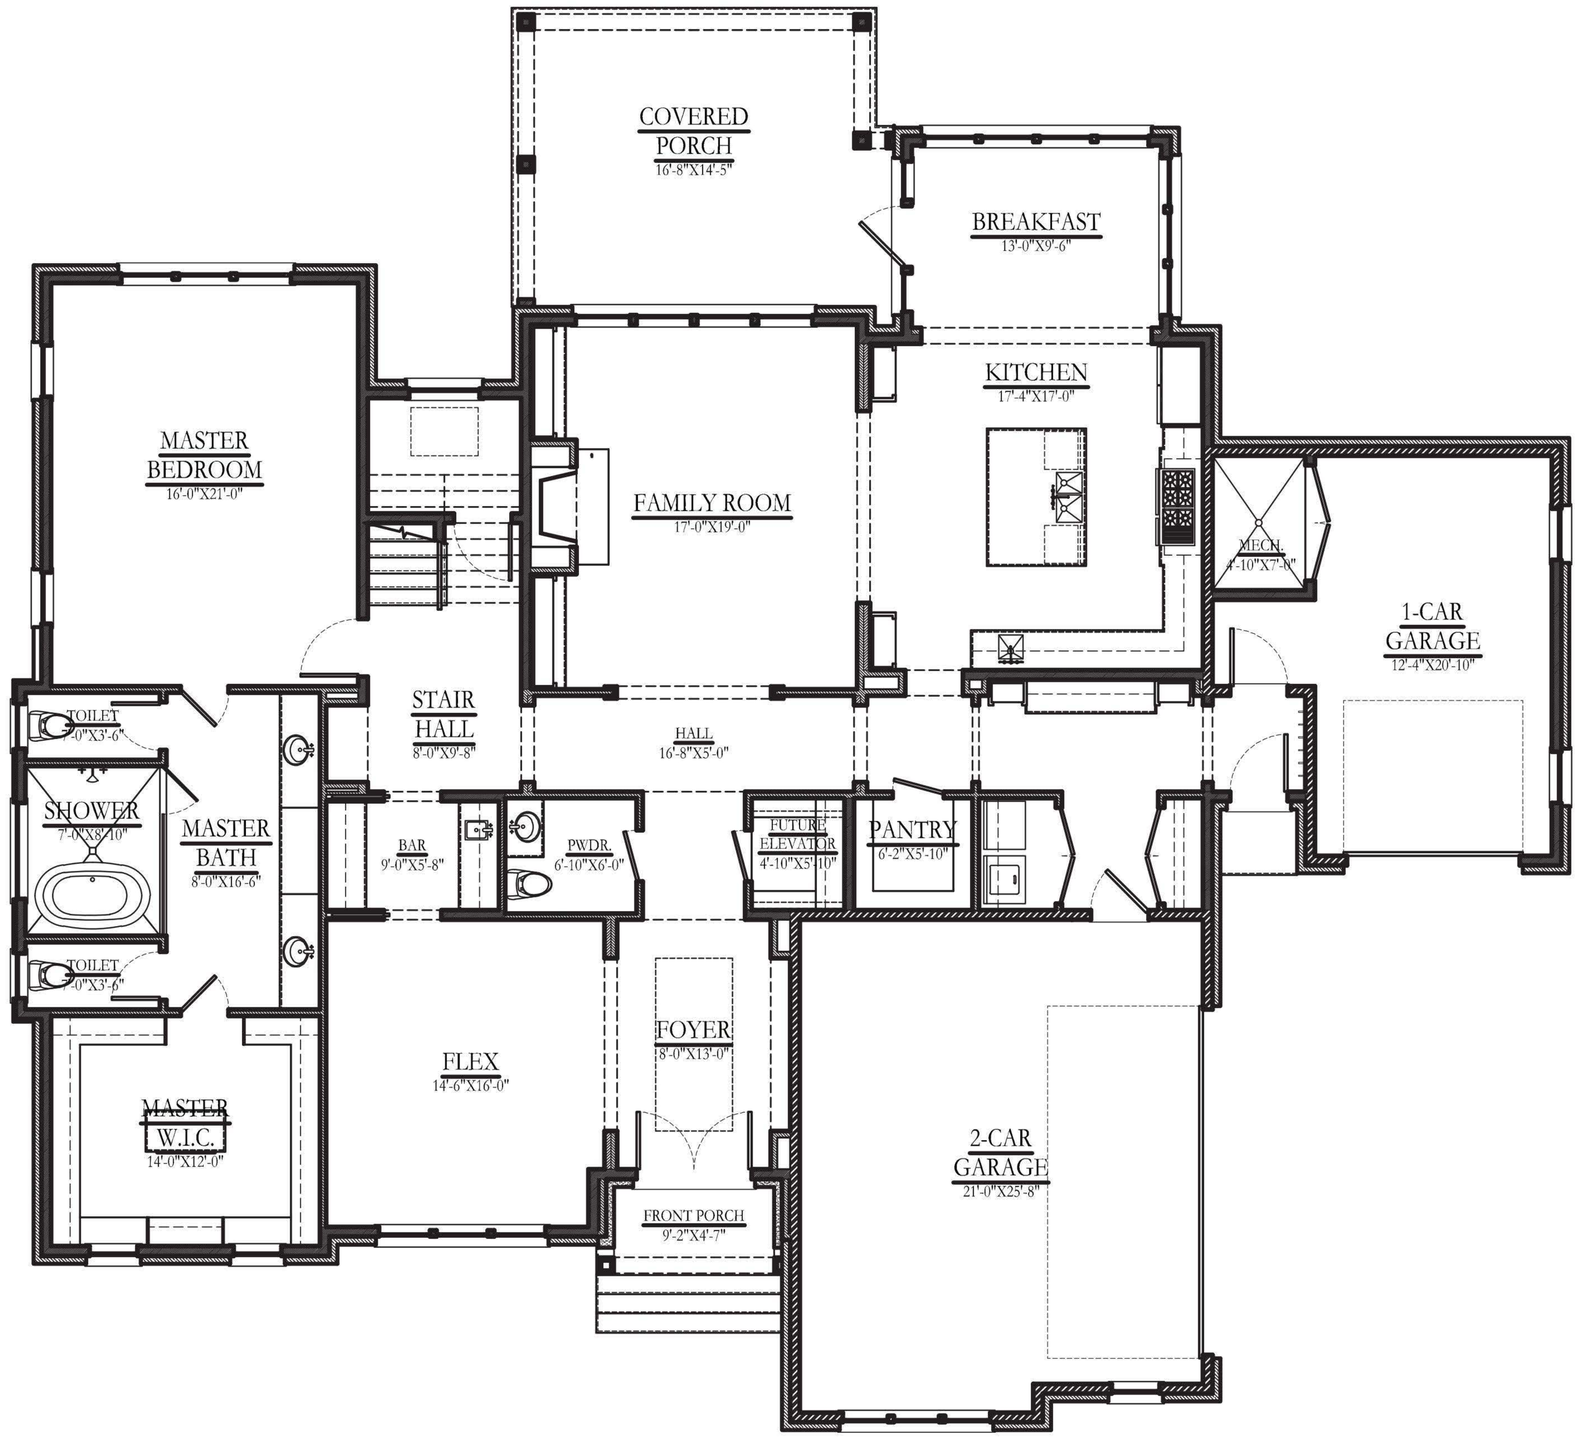

HARRISON DESIGN

© COPYRIGHT
Conceptual Sketch Subject to Change

1441 WEST WESLEY ROAD

Second Level

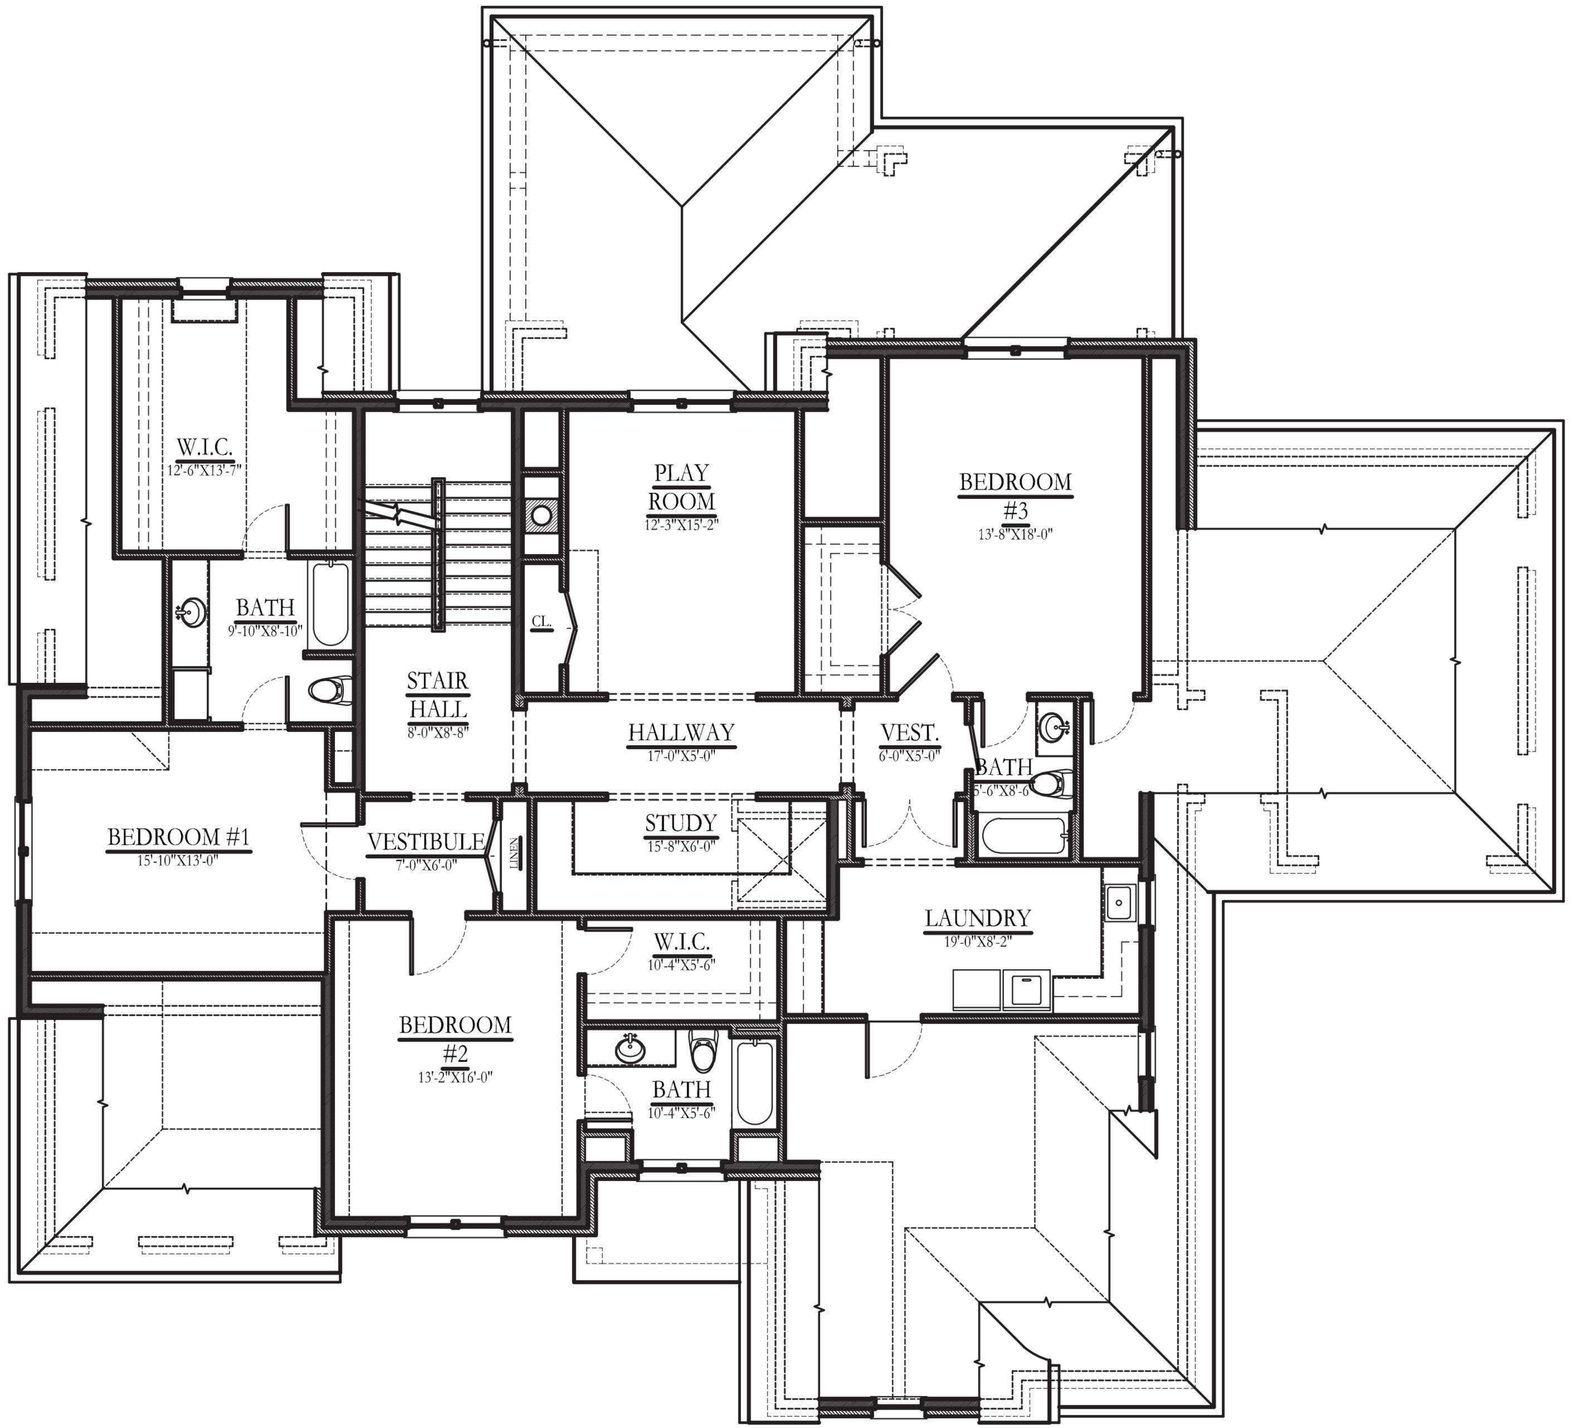

HARRISON DESIGN

© COPYRIGHT
Conceptual Sketch Subject to Change

1441 WEST WESLEY ROAD
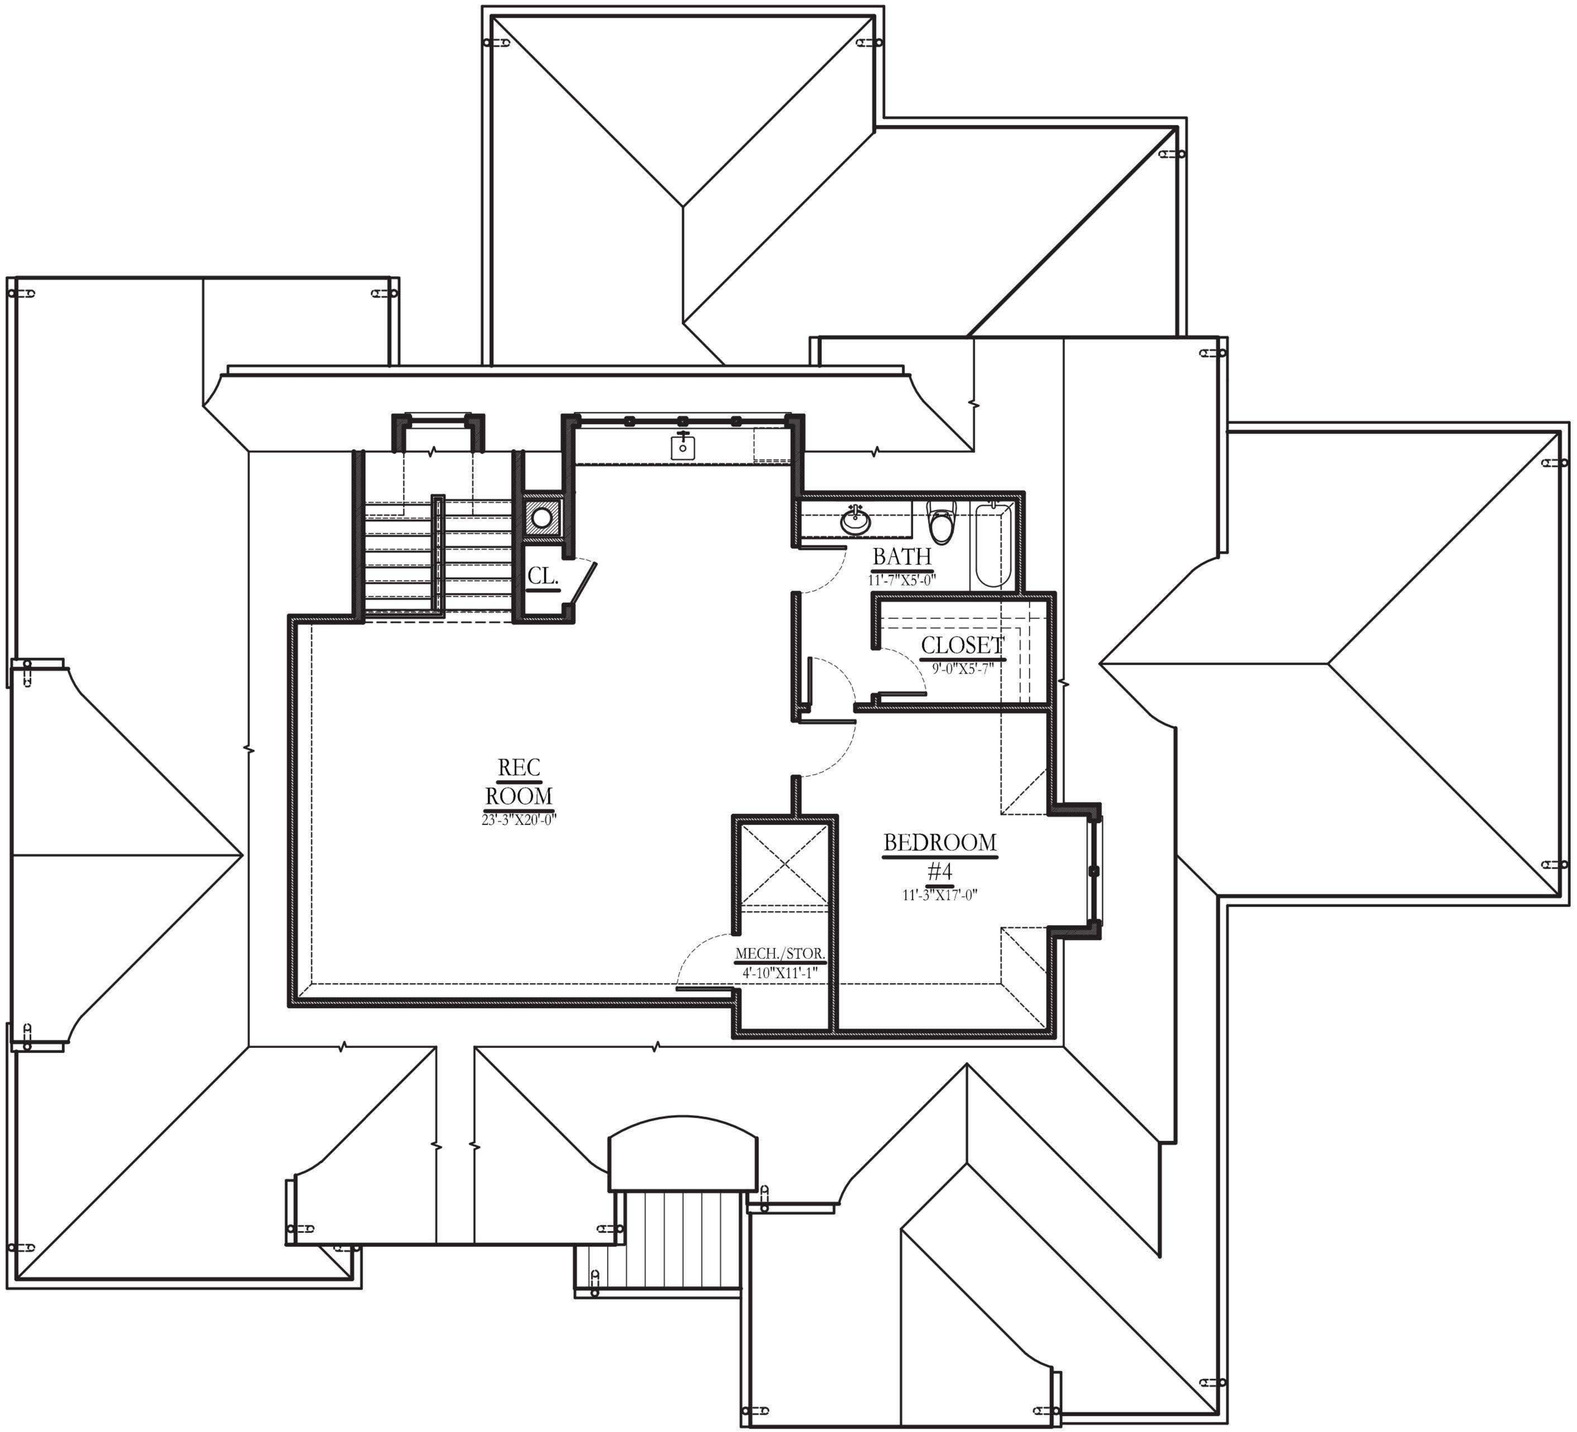
Third Level