HARRISON DESIGN

© COPYRIGHT
Conceptual Sketch Subject to Change

1445 WEST WESLEY ROAD

Main Level

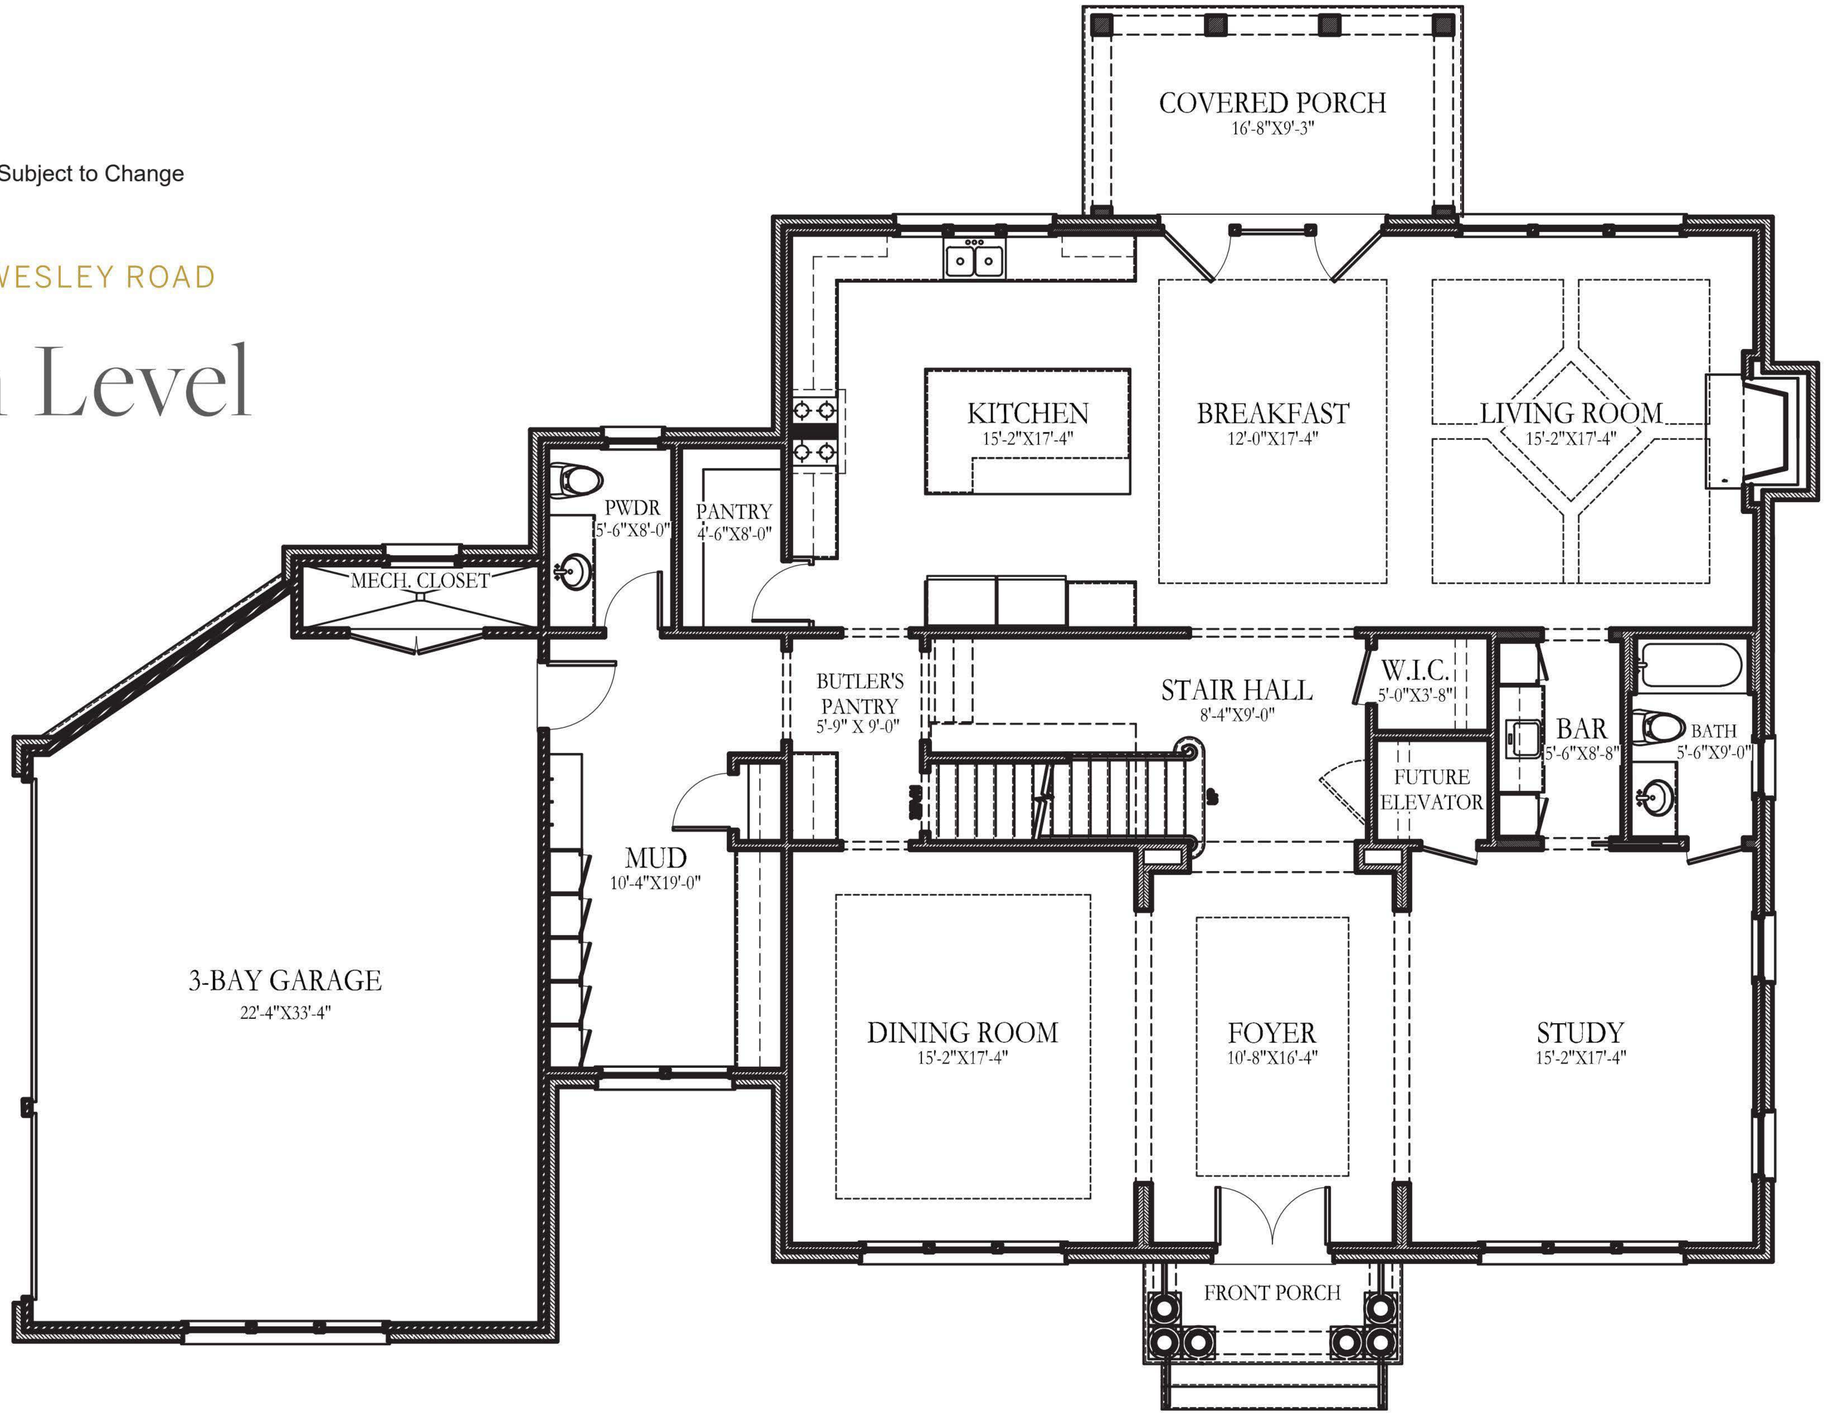

HARRISON DESIGN

© COPYRIGHT
Conceptual Sketch Subject to Change

1445 WEST WESLEY ROAD

Second Level

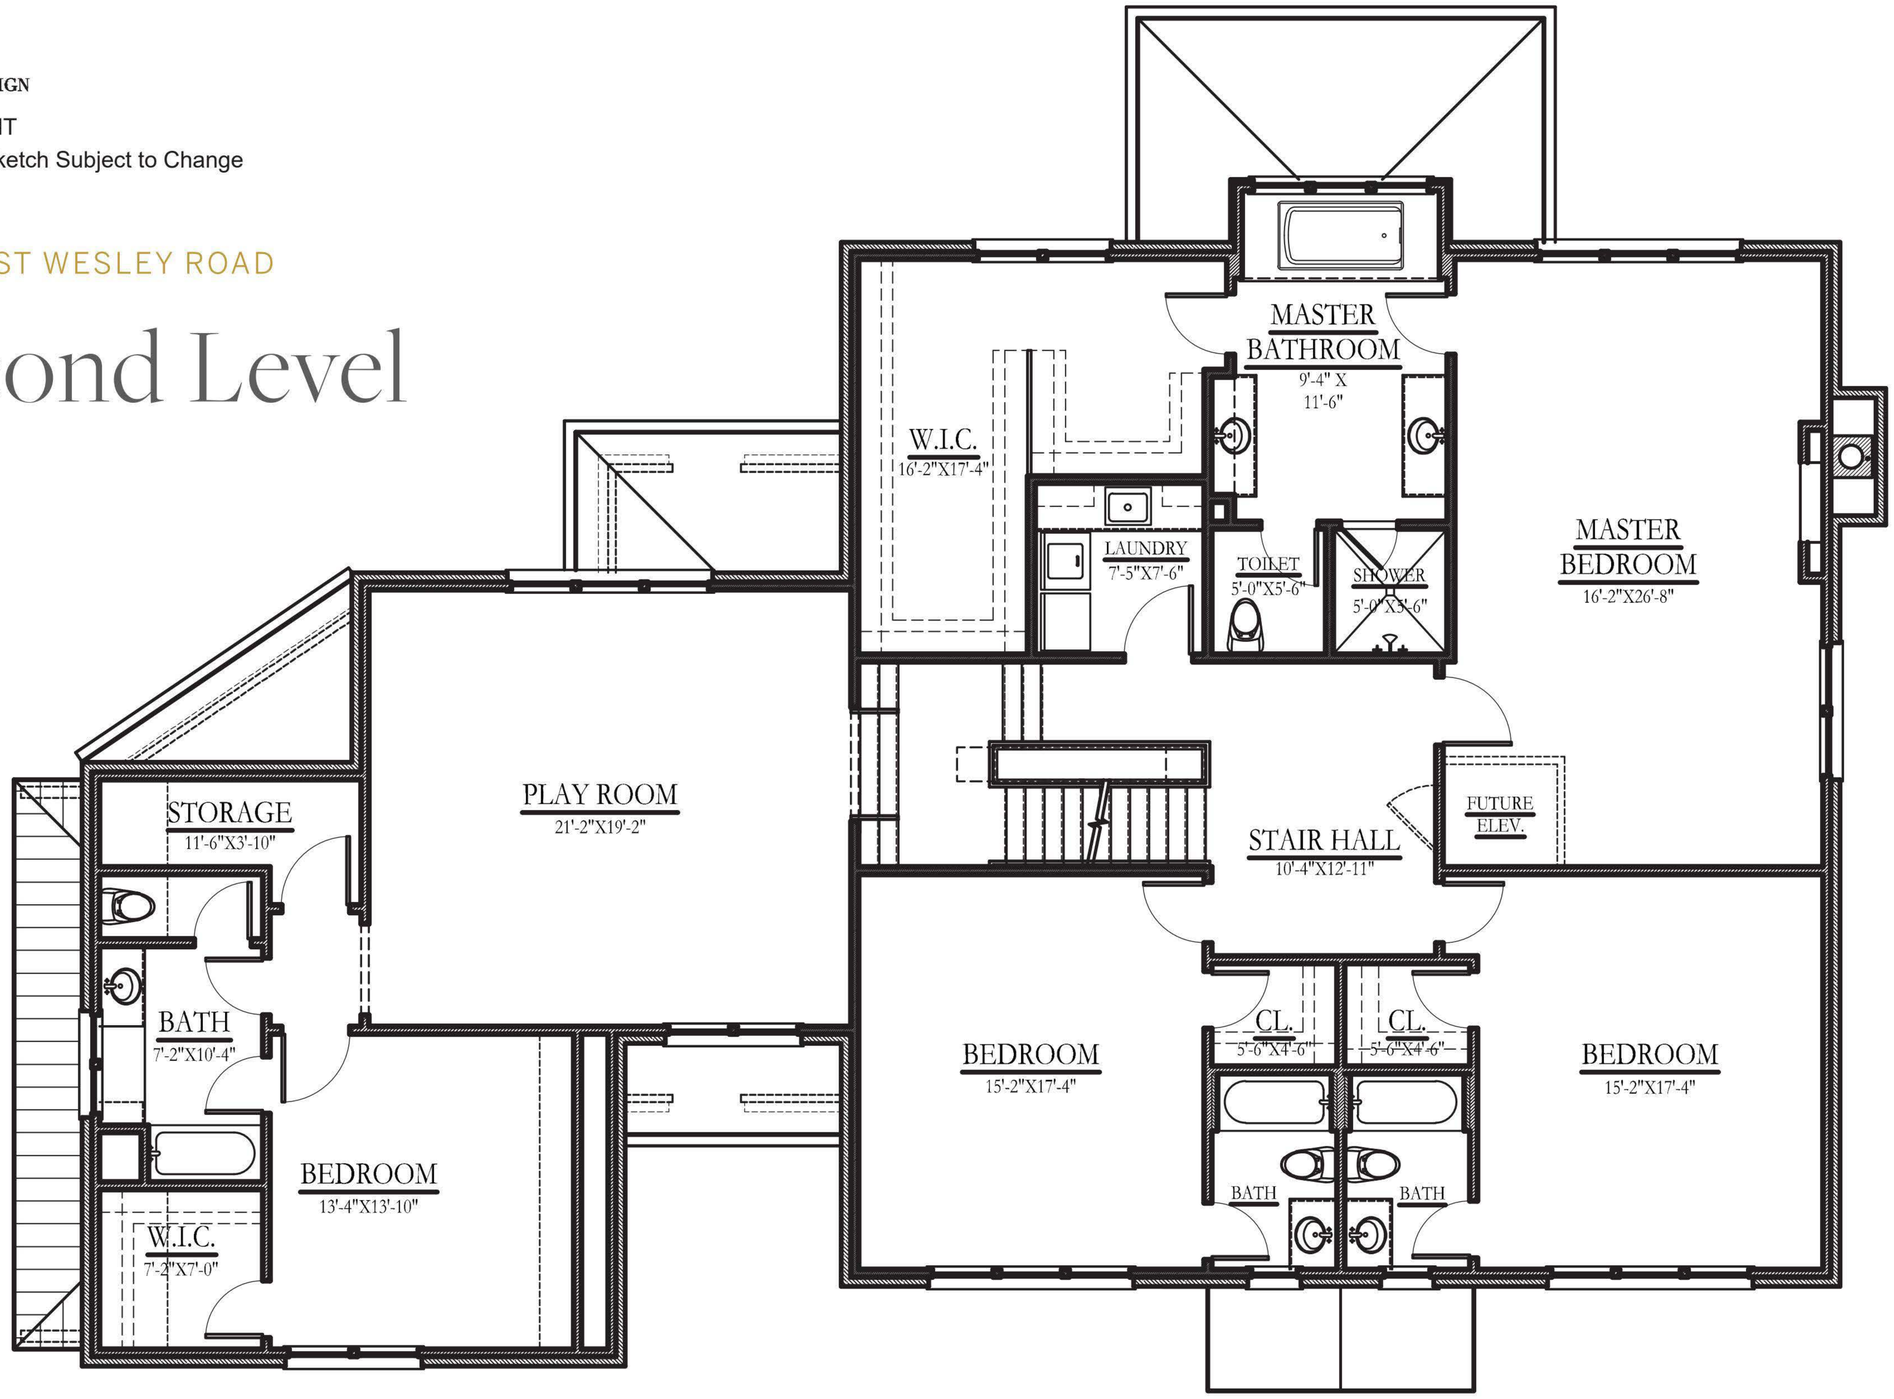

HARRISON DESIGN

© COPYRIGHT
Conceptual Sketch Subject to Change

1445 WEST WESLEY ROAD

Third Level
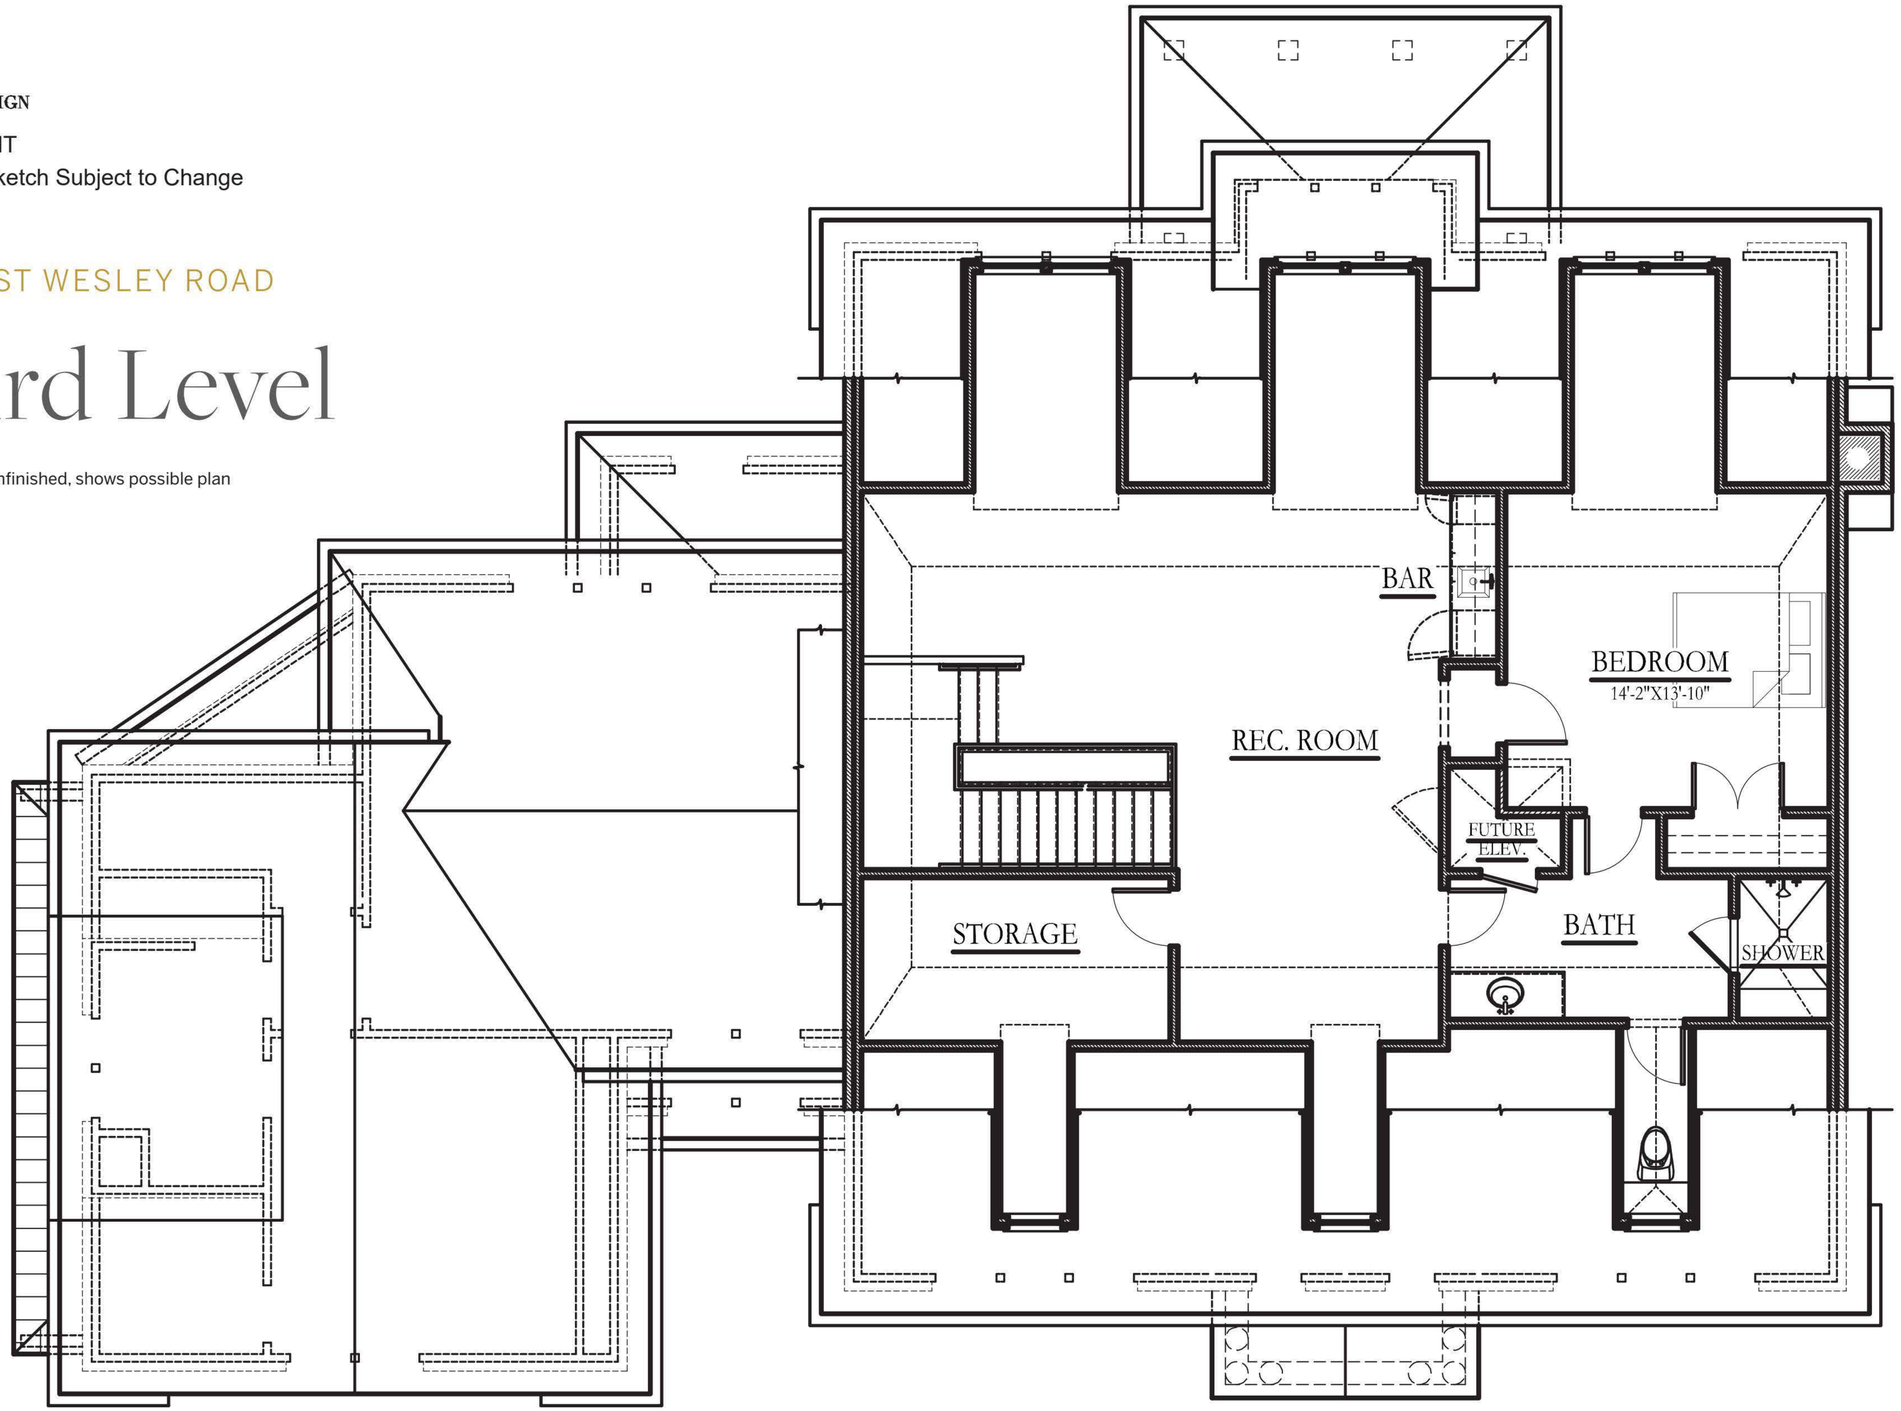
Third floor to be unfinished, shows possible plan